Estimate for the work of providing and Laying 300mm dia RCC Np3 class sewer pipe line at Nehru Road Hennur road up to Kammanhalli juntion (Empire Restaurant) pertaining to AEE E-2-1 Sub Division.

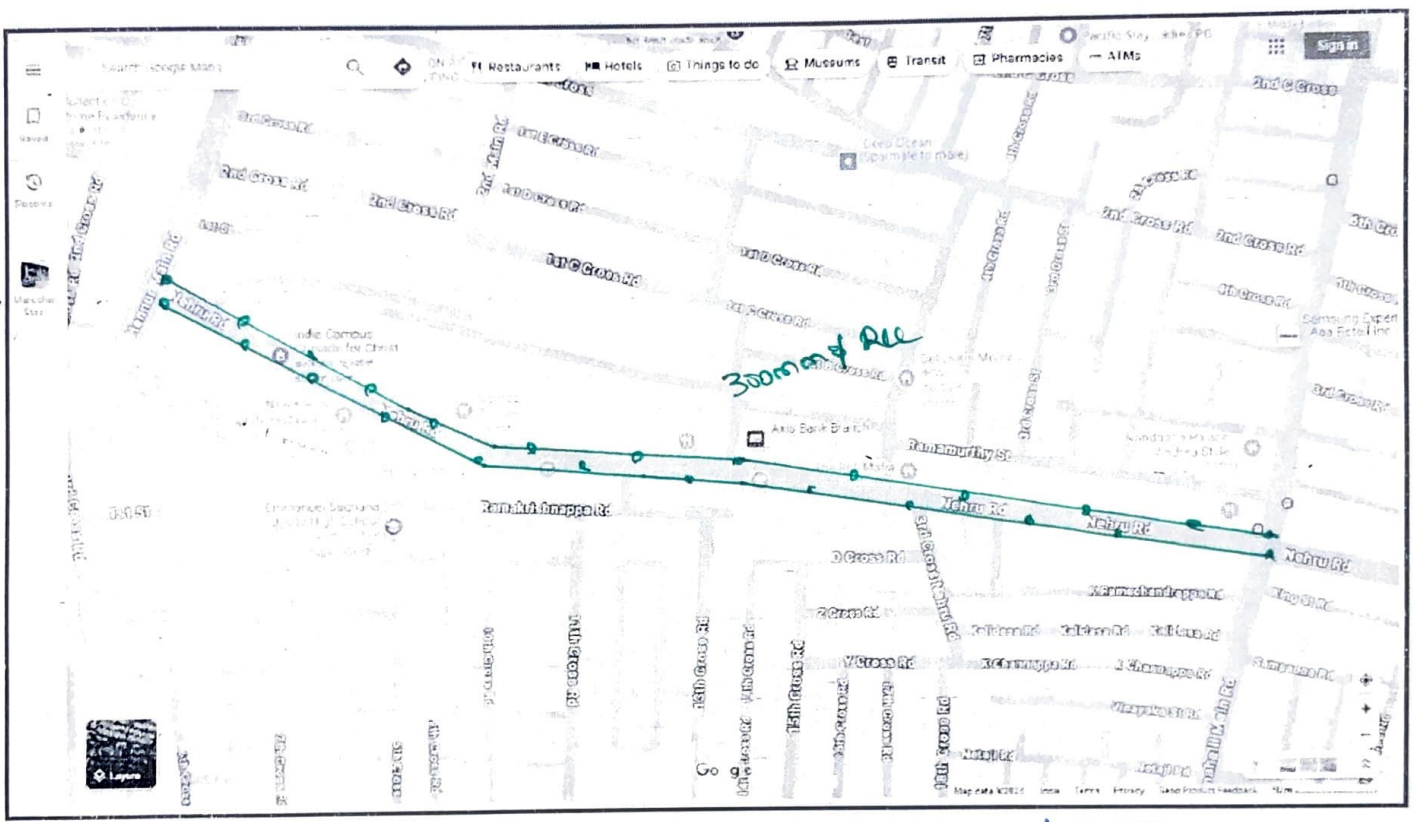

AE(HBR)

AEE E21

EE E2